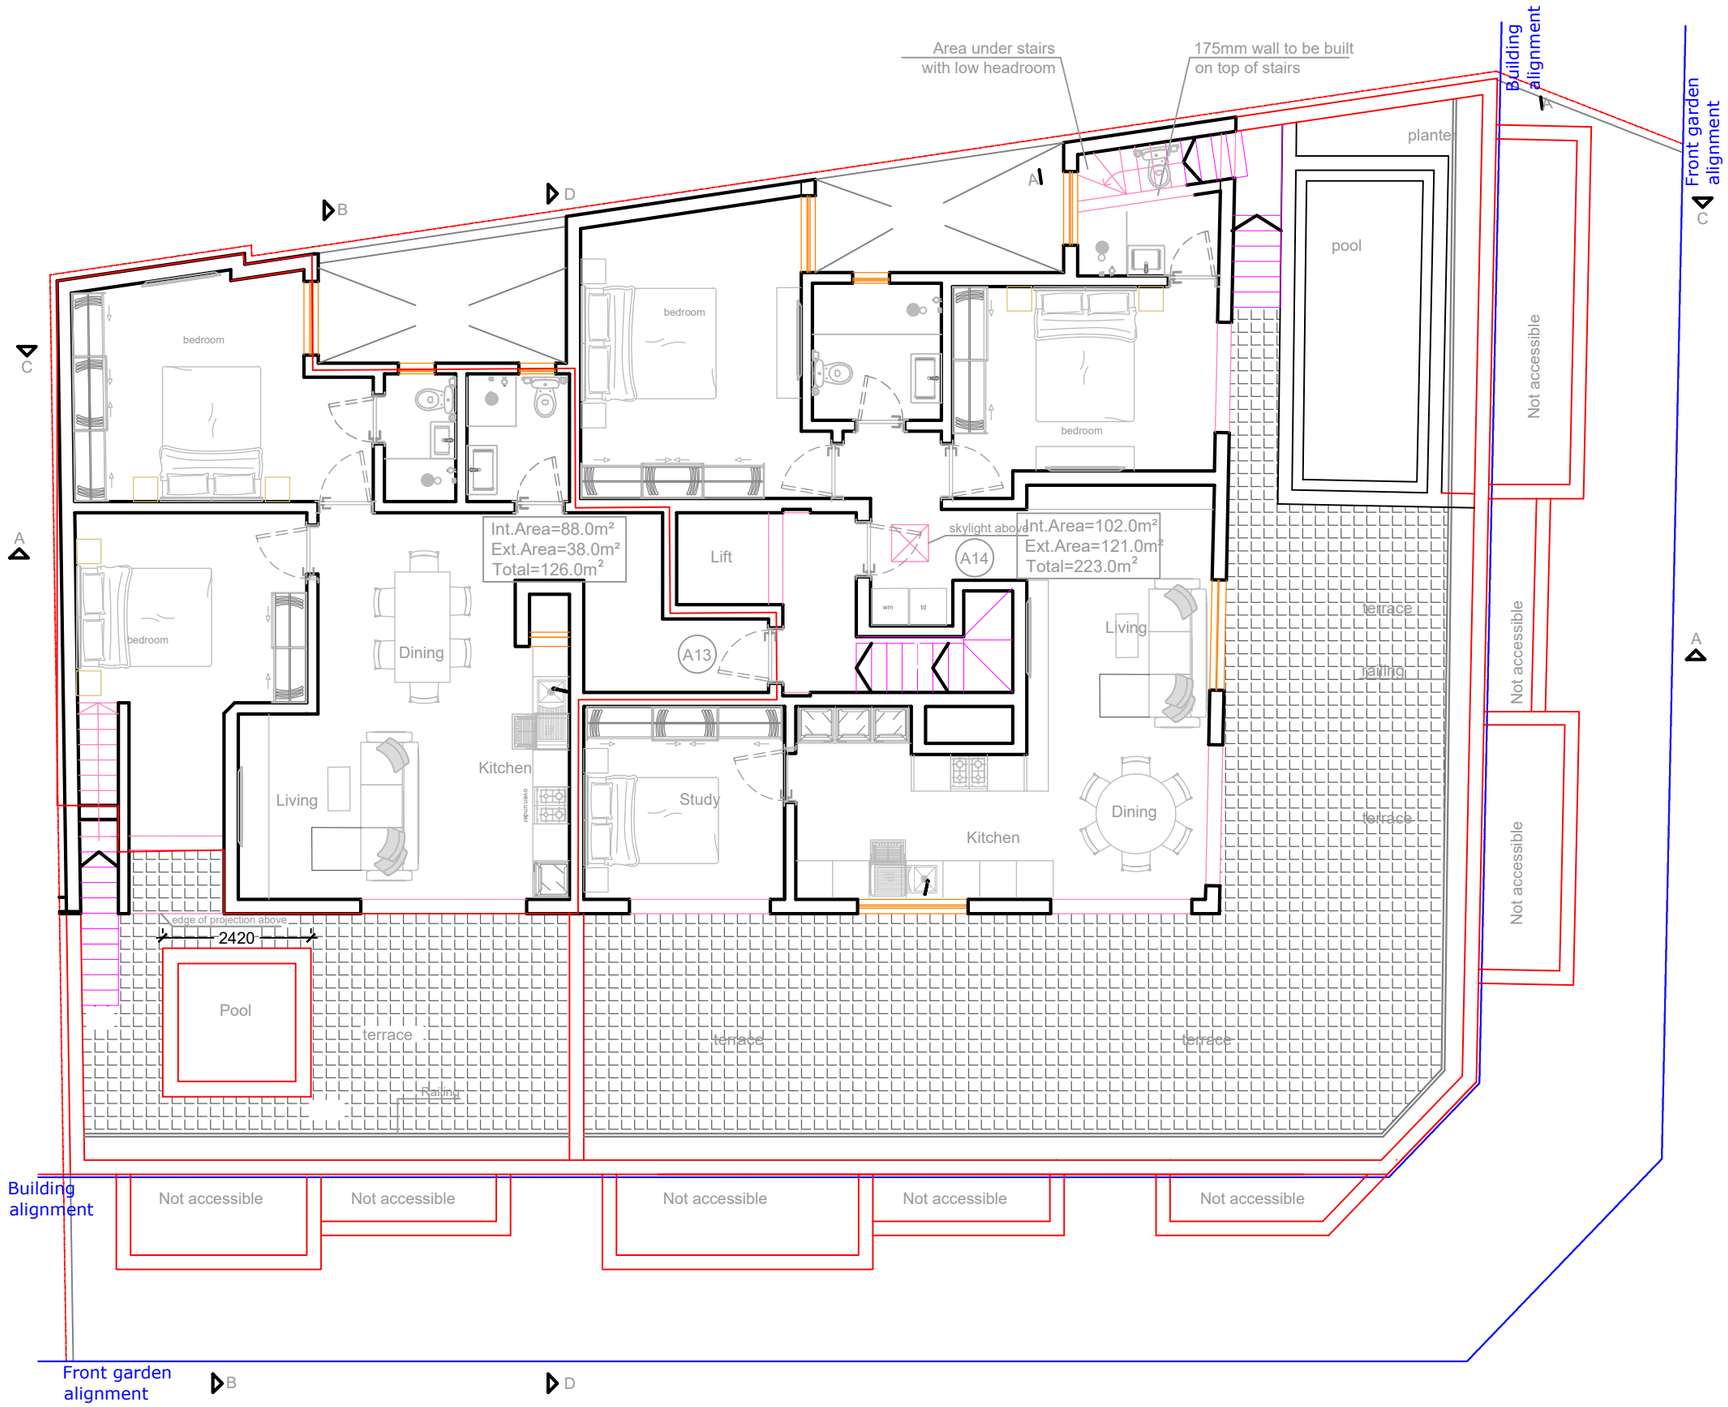

Setback Floor - Blockwork Plan

Proposed *scale 1:100*

CAUTION
In all cases dimension supercede scale

Contractor is to check dimensions before construction. Any discrepancies arising from failure of doing so will be deemed to be the responsability of contractor, and any claims for damages will be rejected

Location: Qormi

Project: Proposed apartment design

Description:

Drawn By: Alan B.

Rev No: 5

Rev Date: 20-05-2026

Scale: 1:100 A3

Date: 27-05-2024

CASAR INVESTMENTS

DWG No: QRM-GA 04/05

DWG Title: Furniture layout - penthouse level