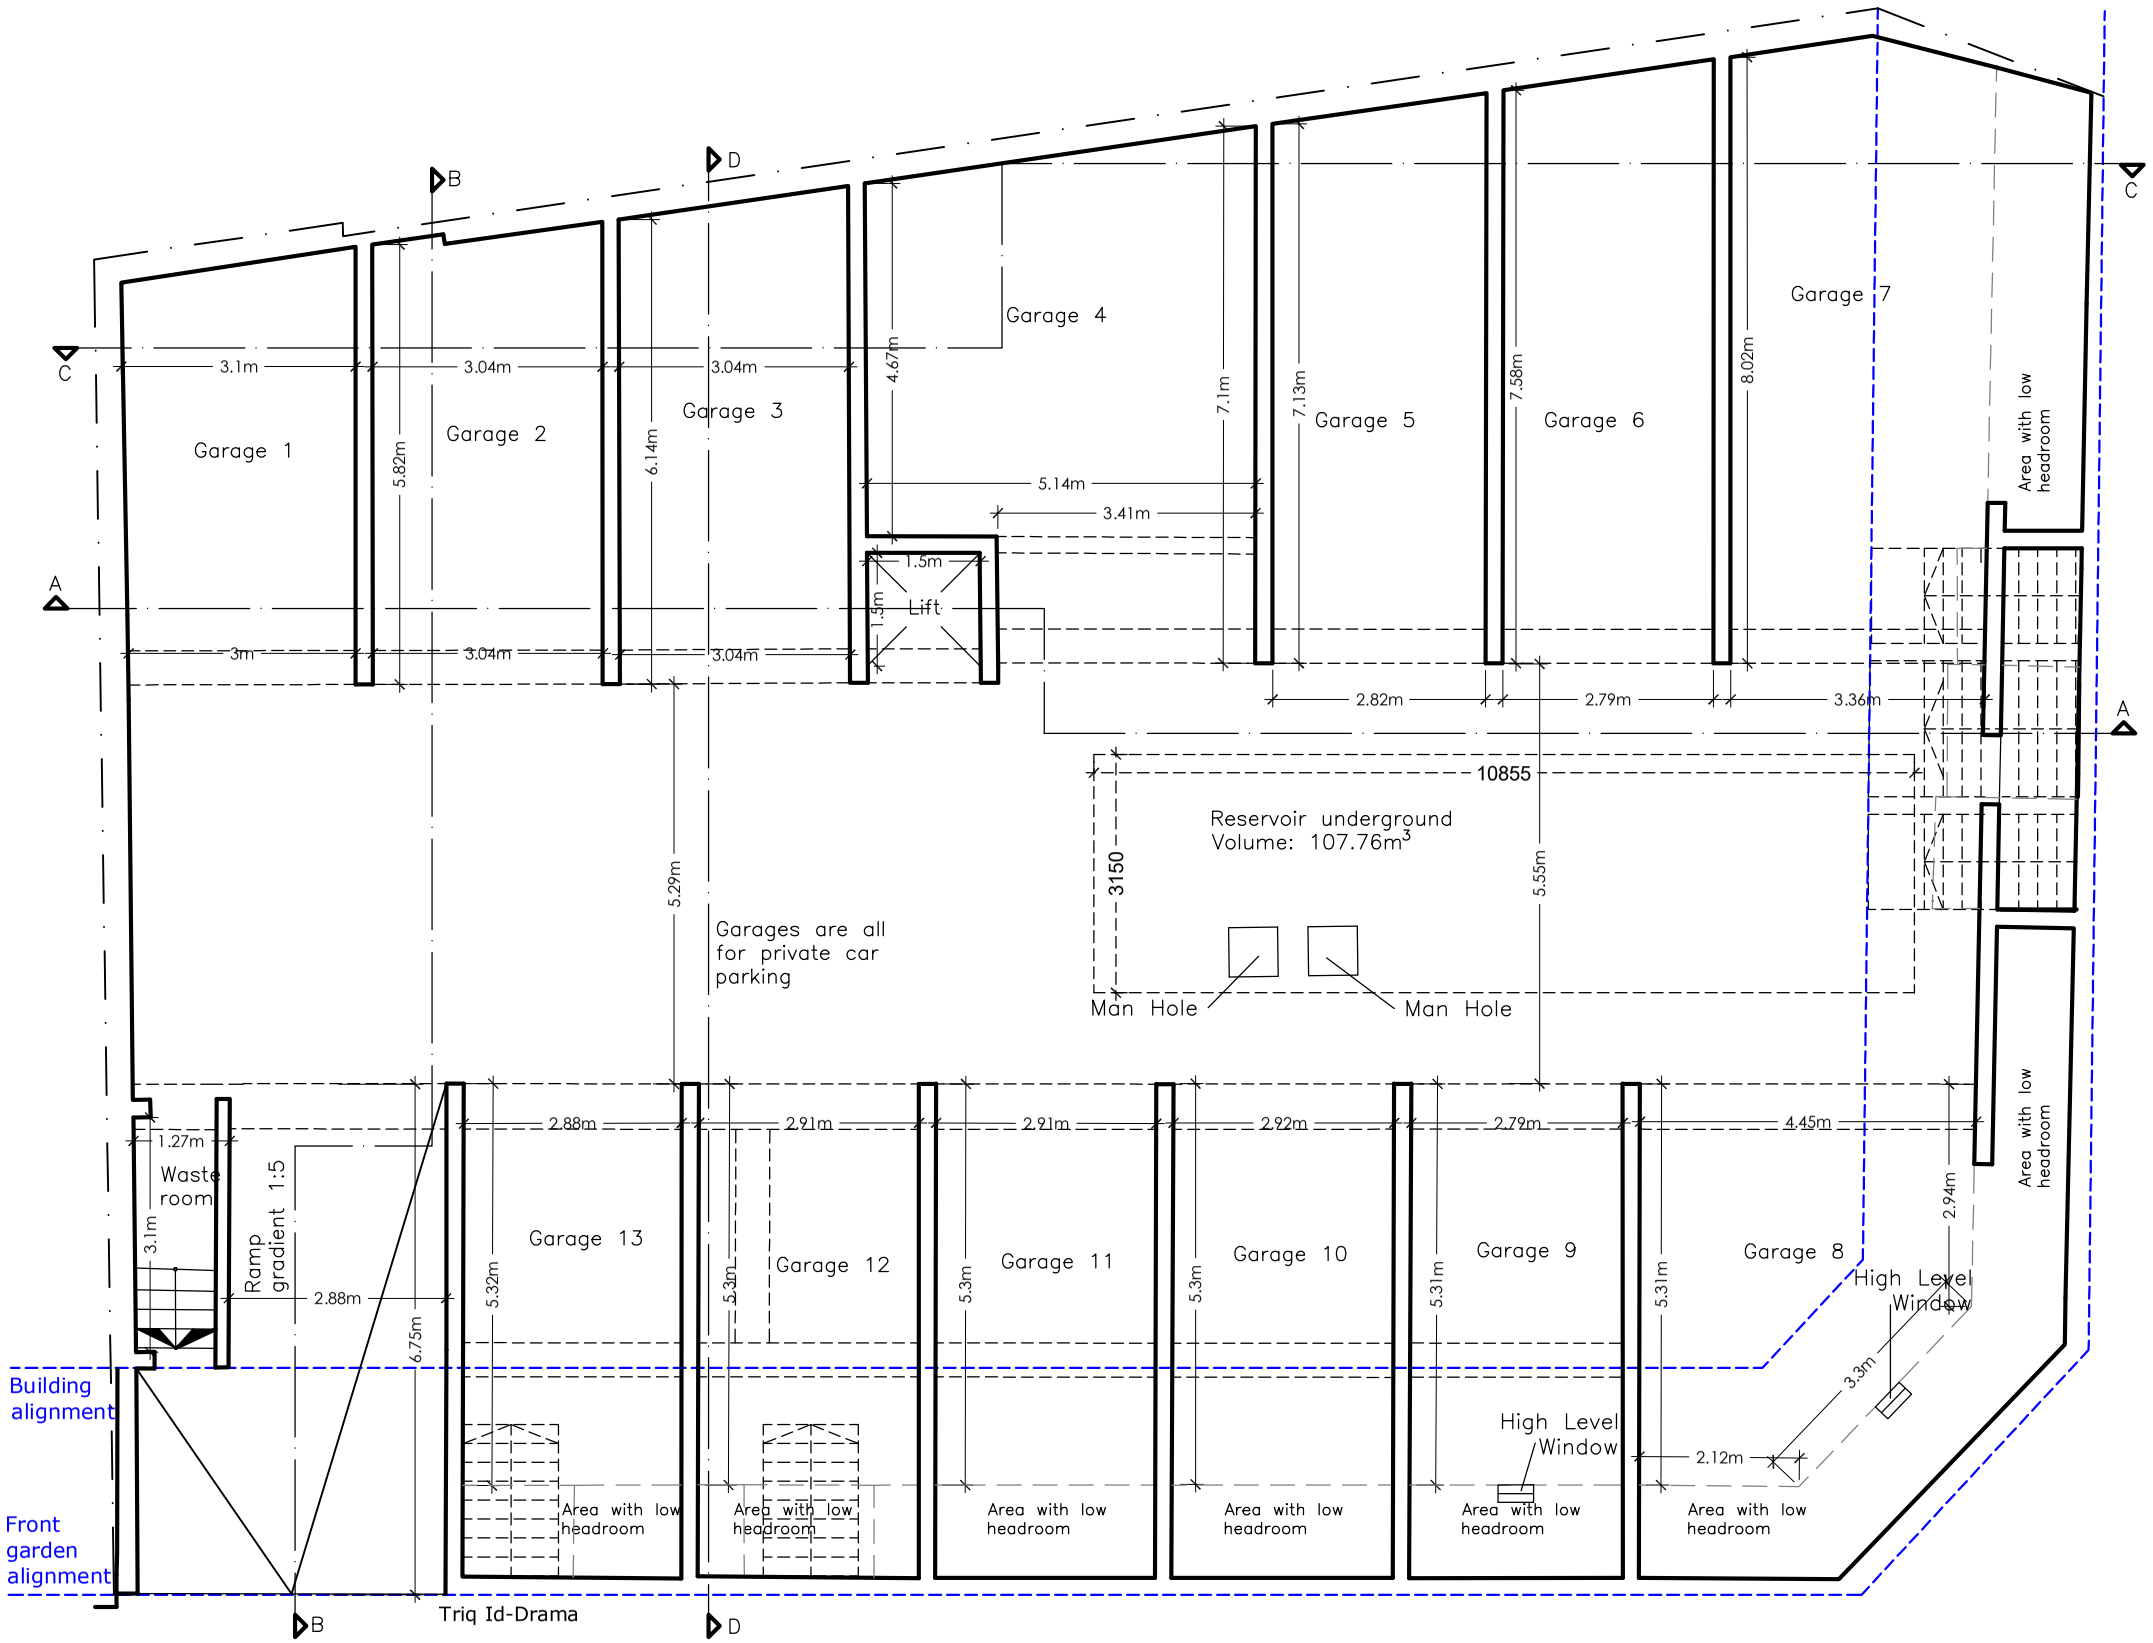

Basement Floor

Approved (PA/06508/24) *scale 1:100*

METRES 1 0 1 2 3 4 5 6 7 8 9 10

FEET 10 0 10 20 30

SCALE 1:100

METRES 1 0 1 2 3 4 5 6 7 8 9 10

FEET 10 0 10 20 30

SCALE 1:100

Revisions			
Ref.	Item.	Init.	Date.

PERIT
GILBERTBARTOLO A.&C.E
Office 4, Ajiree Court, Triq Testaferrata, Ta' Xbiex.
m 99801686 e info@gilbertbartolo.com

Client
Graham Formosa

Project
Residential development

76, Triq Drama c/w Triq Lydda, Qormi

Project Architect
Perit Gilbert Bartolo A&CE

Drawing Title
Basement Level Plan

Path

File No	Drwg Issue	Drwg No.	Revision
24031		24031 - A(01)	

Scale	Date	Drawn by	Checked
1:100@A3	24/03/2026	MB	