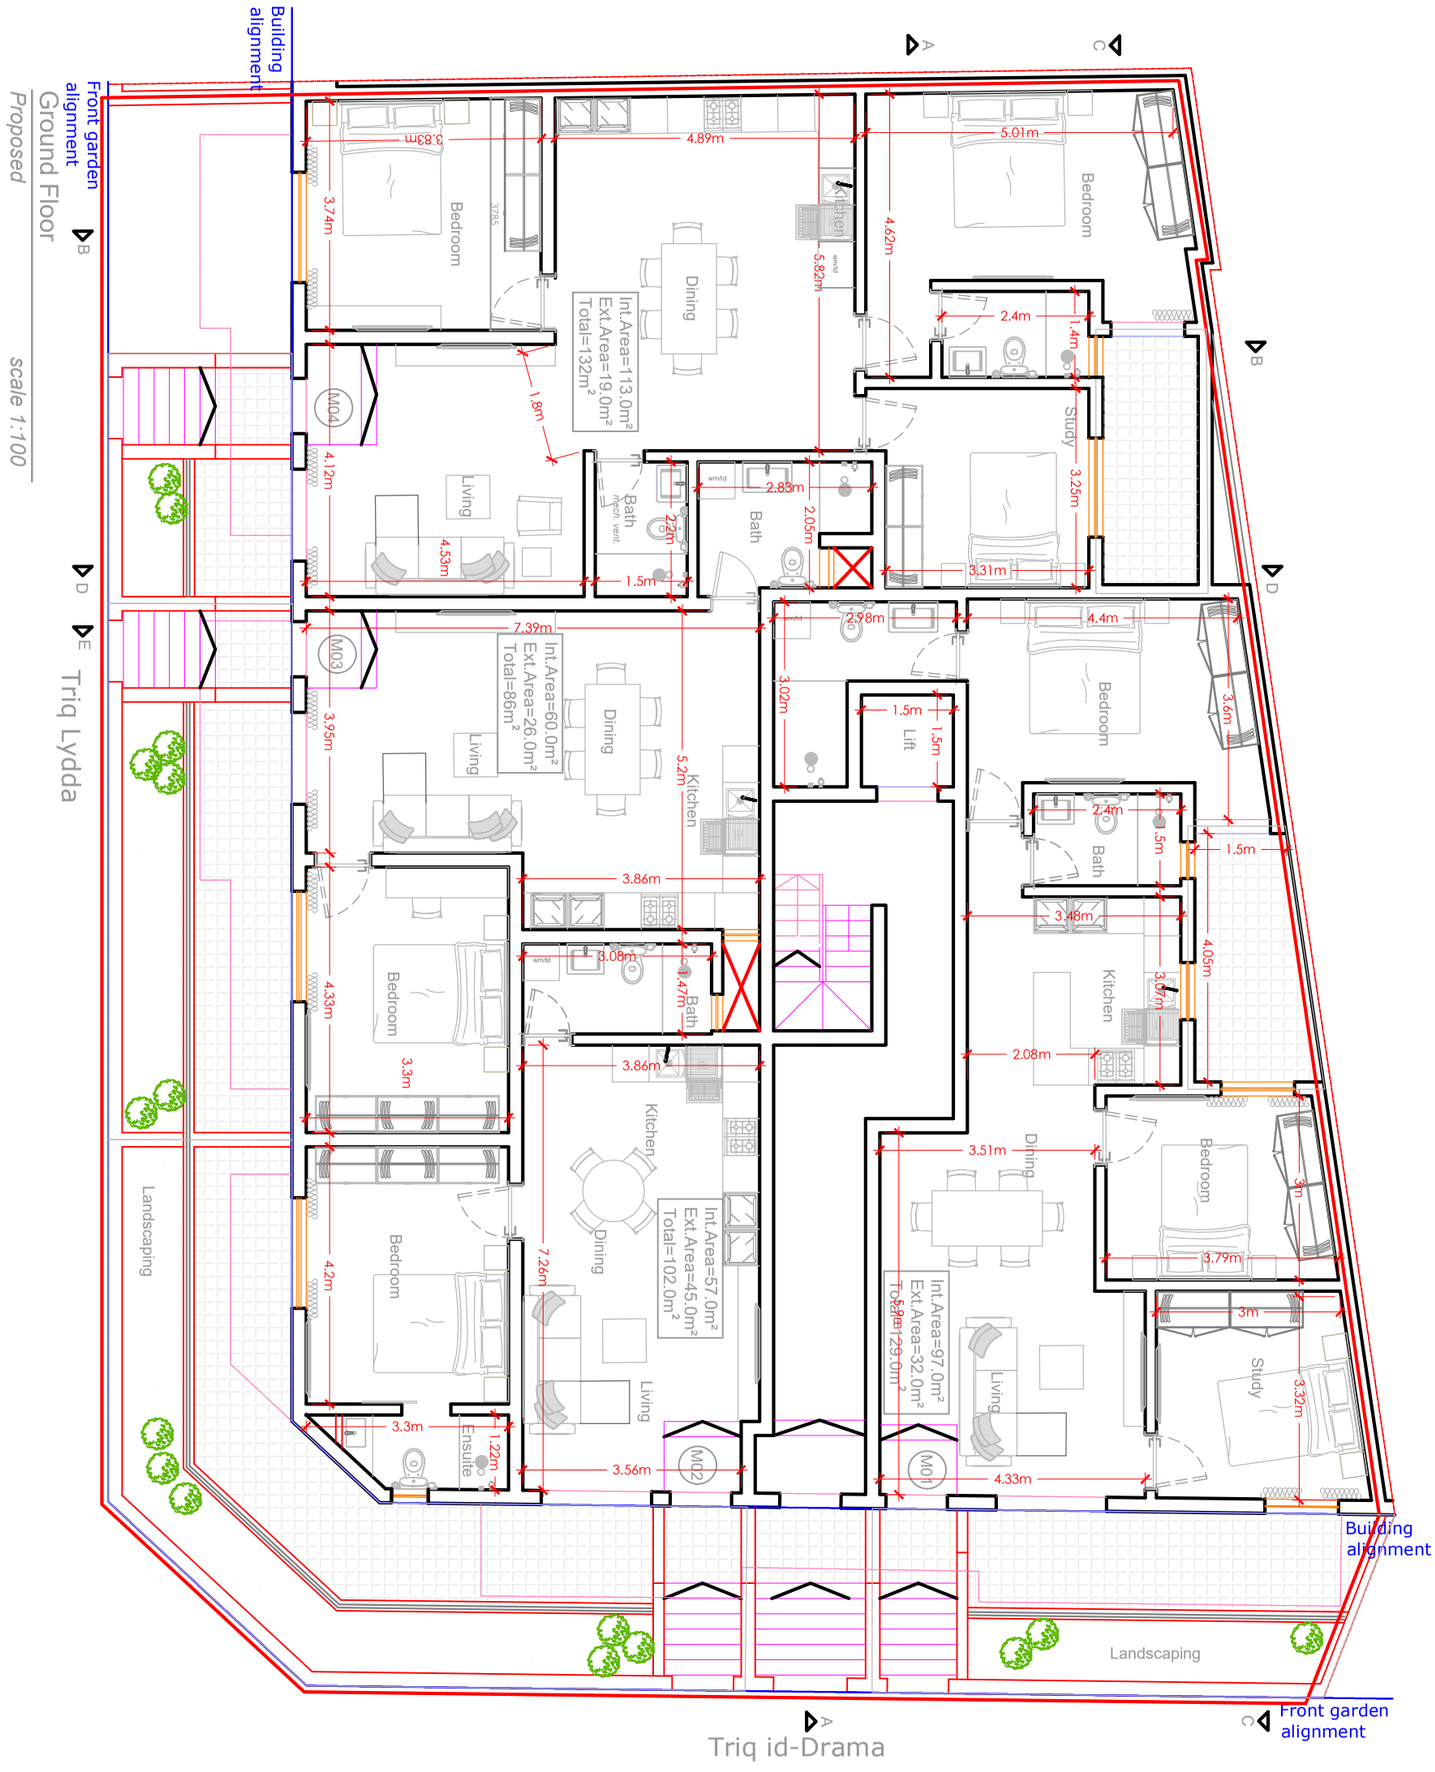

CASSAR INVESTMENTS

Project: Proposed apartment design

Location: Qormi

CAUTION
In all cases dimension supercede scale

DWG No: QRM-GA 01/05	Scale: 1:100 A3	Rev No: 4	Description:
DWG Title: Furniture layout - ground floor	Date: 27-05-2024	Rev Date:06-10-2025	Drawn By: Alan B.

Contractor is to check dimensions before construction. Any discrepancies arising from failure of doing so will be deemed to be the responsability of contractor, and any claims for damages will be rejected