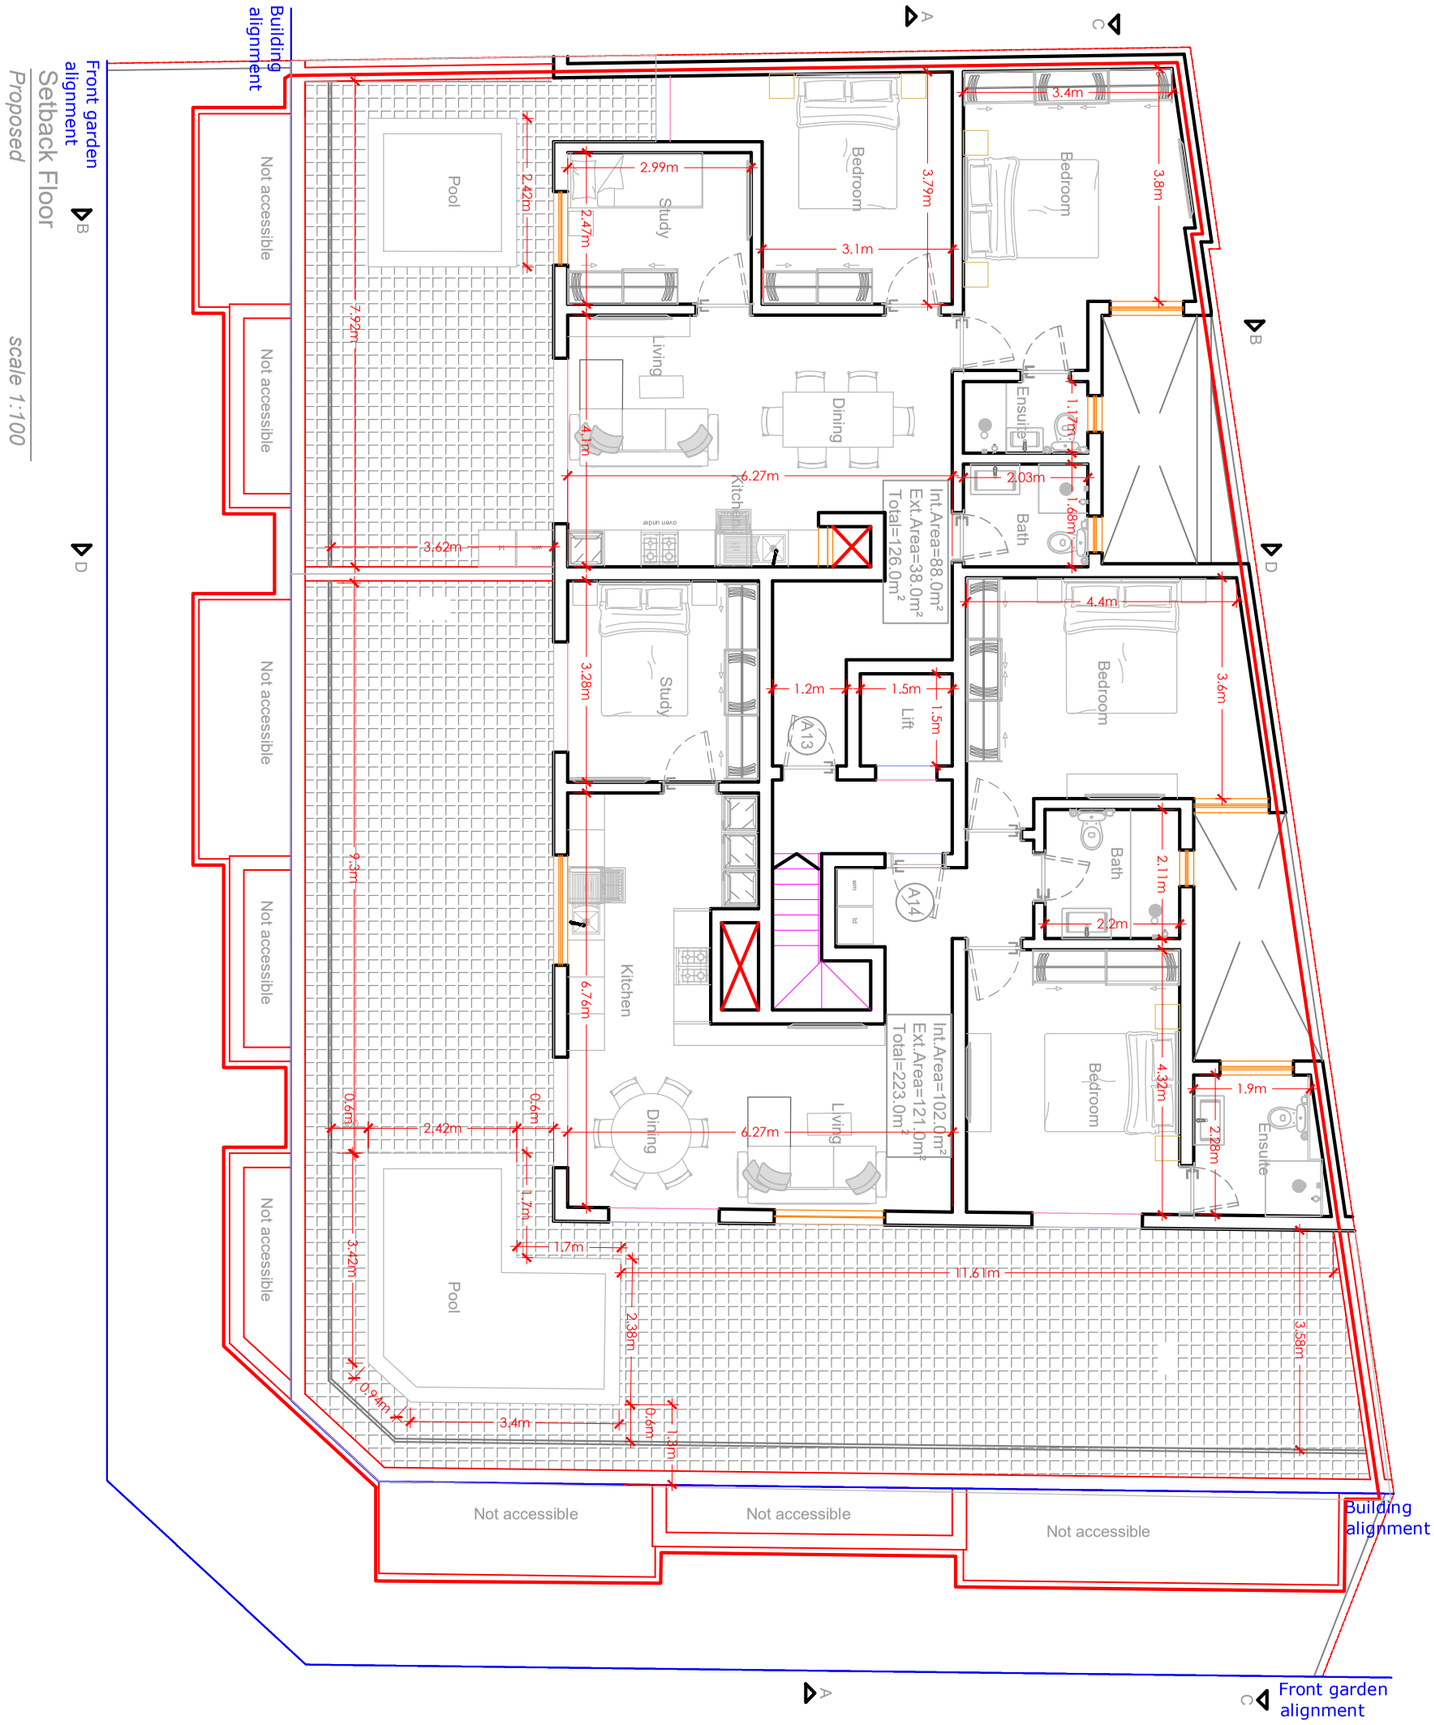

CASSAR INVESTMENTS	Project: Proposed apartment design		Location: Qormi	CAUTION In all cases dimension supercede scale
DWG No: QRM-GA 05/05	Scale: 1:100 A3	Rev No: 3	Description:	Contractor is to check dimensions before construction. Any discrepancies arising from failure of doing so will be deemed to be the responsability of contractor, and any claims for damages will be rejected
DWG Title: Furniture layout - penthouse level	Date: 27-05-2024	Rev Date: 23-06-2025	Drawn By: Alan B.	